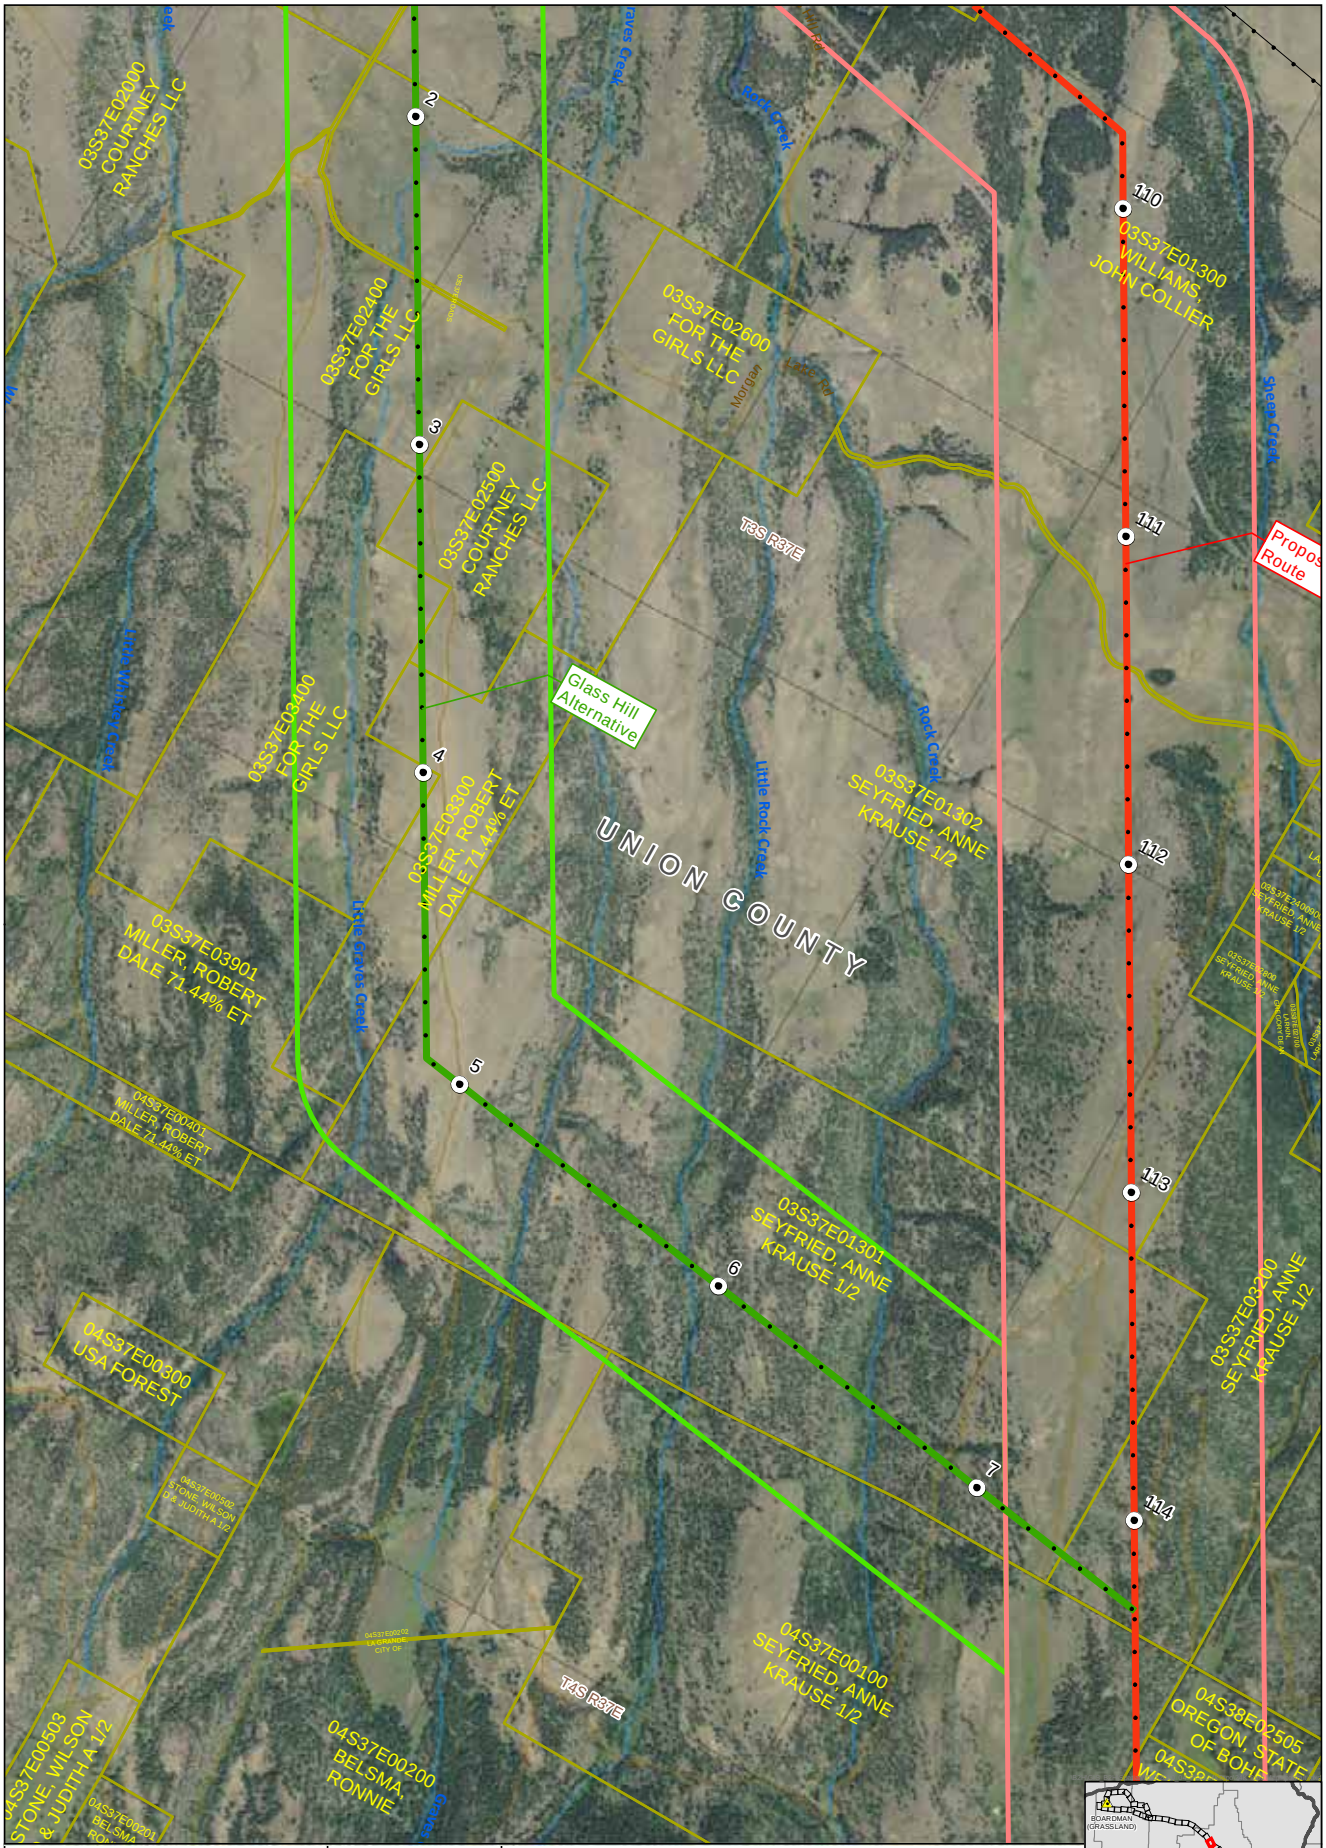
UNION COUNTY
03S37E02000 COURTNEY RANCHES LLC
03S37E02400 FOR THE GIRLS LLC
03S37E02600 FOR THE GIRLS LLC
03S37E02500 COURTNEY RANCHES LLC
03S37E03400 FOR THE GIRLS LLC
03S37E03300 MILLER, ROBERT DALE 71.44% ET
03S37E03901 MILLER, ROBERT DALE 71.44% ET
04S37E00401 MILLER, ROBERT DALE 71.44% ET
03S37E01300 WILLIAMS, JOHN COLLIER
03S37E01302 SEYFRIED, ANNE KRAUSE 1/2
03S37E01301 SEYFRIED, ANNE KRAUSE 1/2
03S37E03200 SEYFRIED, ANNE KRAUSE 1/2
04S37E00300 USA FOREST
04S37E00100 SEYFRIED, ANNE KRAUSE 1/2
04S37E00200 BELSMA, RONNIE
04S37E00503 STONE, WILSON & JUDITH A 1/2
04S38E02505 OREGON, STATE OF
Glass Hill Alternative
Proposed Route
T3S R37E
T4S R37E
Little Greaves Creek
Rock Creek
Little Rock Creek
Sheep Creek
Morgan Lake Rd
2
3
4
5
6
7
110
111
112
113
114
Aerial Parcel Maps
1:24K NAIP Orthophotos 2009
BOARDMAN TO HEMINGWAY 500kV TRANSMISSION LINE PROJECT
OREGON-IDAHO
JANUARY 2011
MAP 21 OF 69
0
2,000
Feet
Proposed Route (12/6)
Alternative Route (12/6)
4140' Corridor: Proposed Route
4140' Corridor: Alternative Route
Mile Marker (12/6)
Tenth Mile Marker (12/6)
Parcel Boundary
Substation
Existing Transmission Line
Double Circuit 138/69 kV
Relocated 138kV Segment
State Boundary
County Boundary
Township/Range Boundary
River/Stream
Section Line
County Road
OREGON
IDAHO
MAP 21
Union County