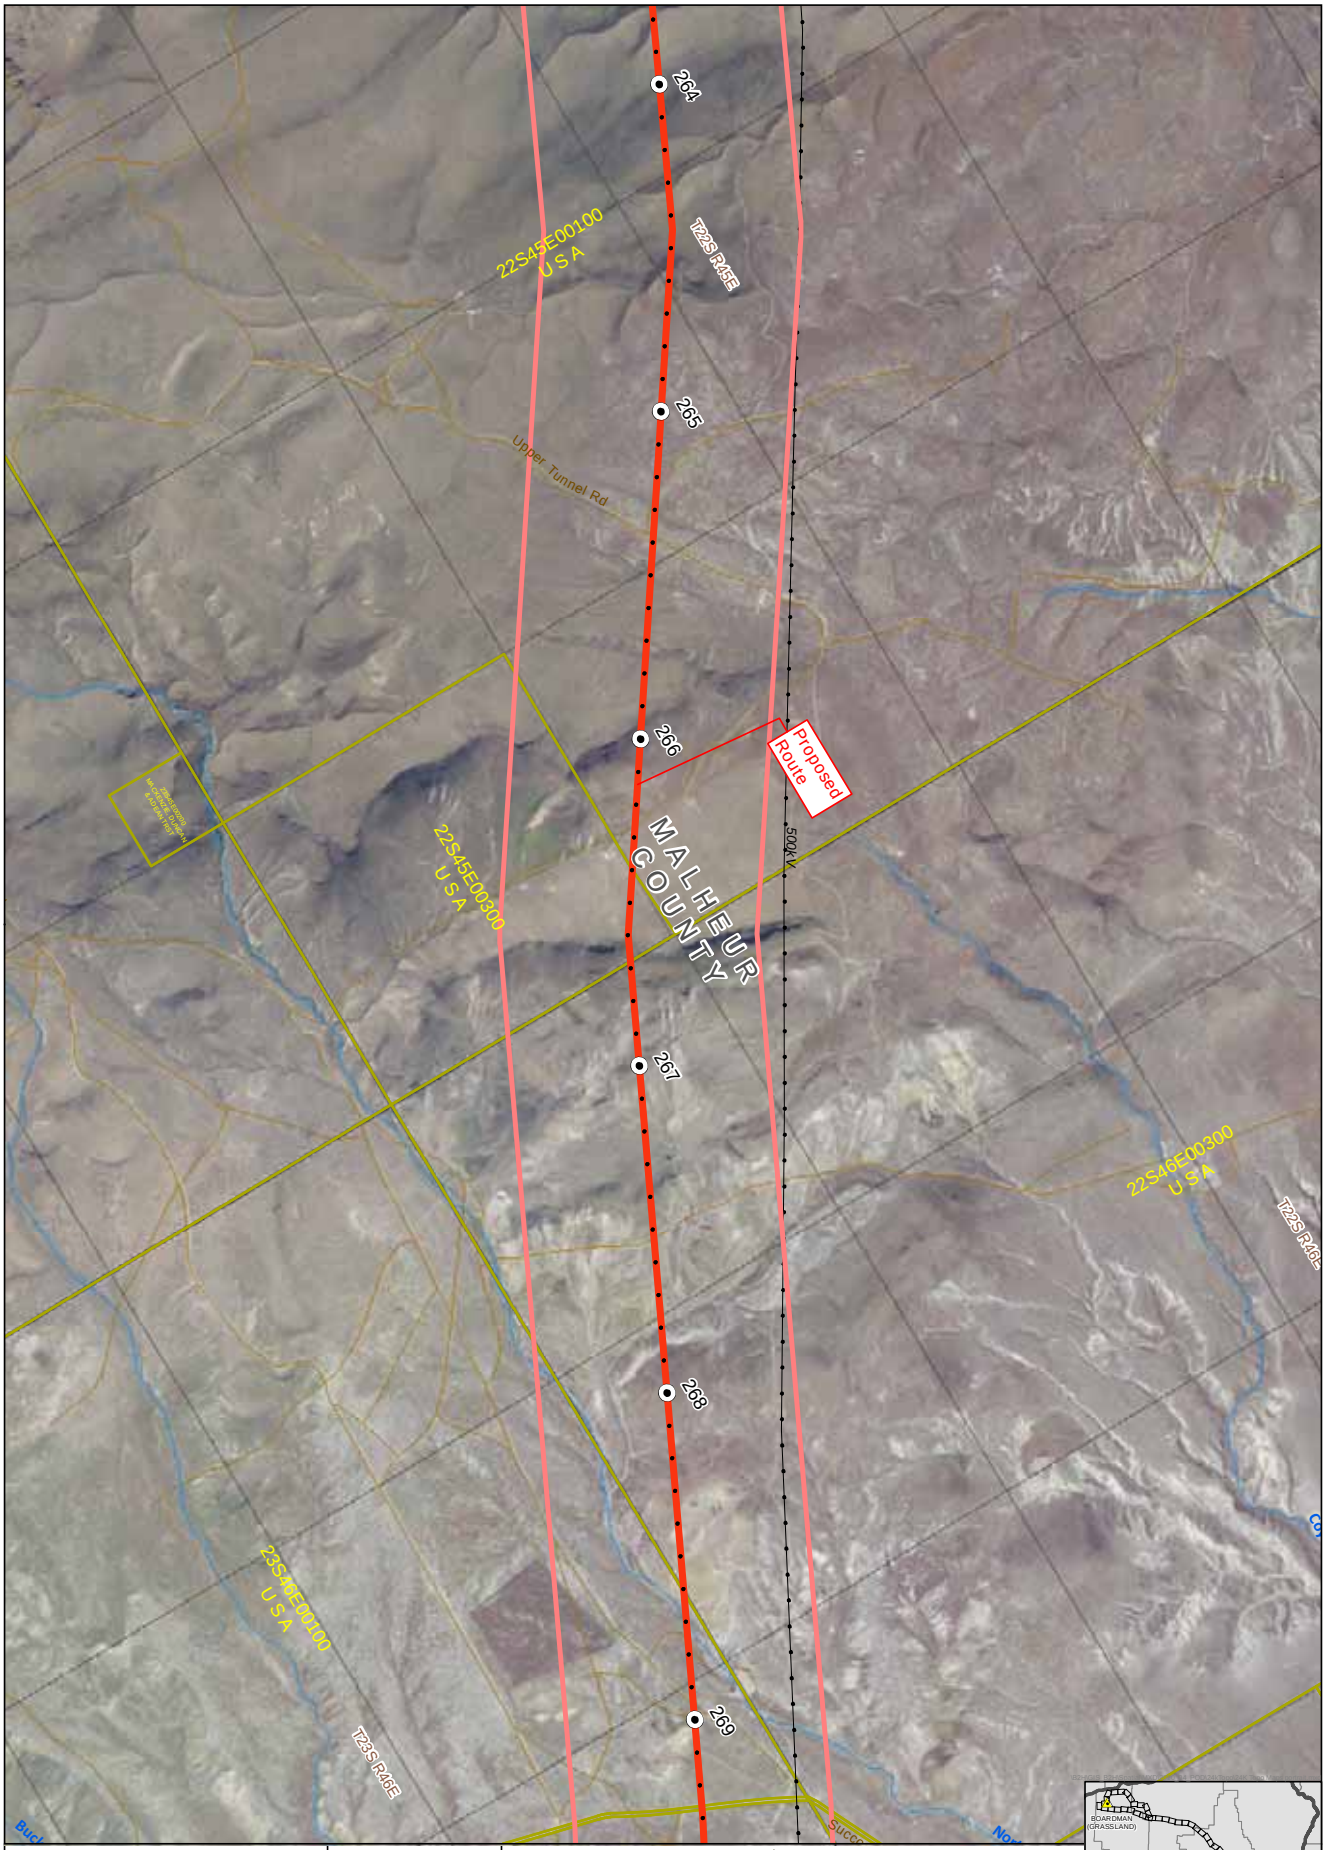
264
265
266
267
268
269
22S45E00100 U S A
T22S R45E
Upper Tunnel Rd
Proposed Route
500kV
MALHEUR COUNTY
22S45E00300 U S A
22S46E00300 U S A
T22S R46E
23S45E00100 U S A
T23S R46E
Aerial Parcel Maps
1:24K NAIP Orthophotos 2009
BOARDMAN TO HEMINGWAY 500kV TRANSMISSION LINE PROJECT OREGON-IDAHO
JANUARY 2011
MAP 50 OF 69
0
2,000
Feet
Proposed Route (12/6)
Alternative Route (12/6)
4140' Corridor: Proposed Route
4140' Corridor: Alternative Route
Mile Marker (12/6)
Tenth Mile Marker (12/6)
Parcel Boundary
Substation
Existing Transmission Line
Double Circuit 138/69 kV
Relocated 138kV Segment
State Boundary
County Boundary
Township/Range Boundary
River/Stream
Section Line
County Road
OREGON
IDAHO
MAP 50
Malheur County