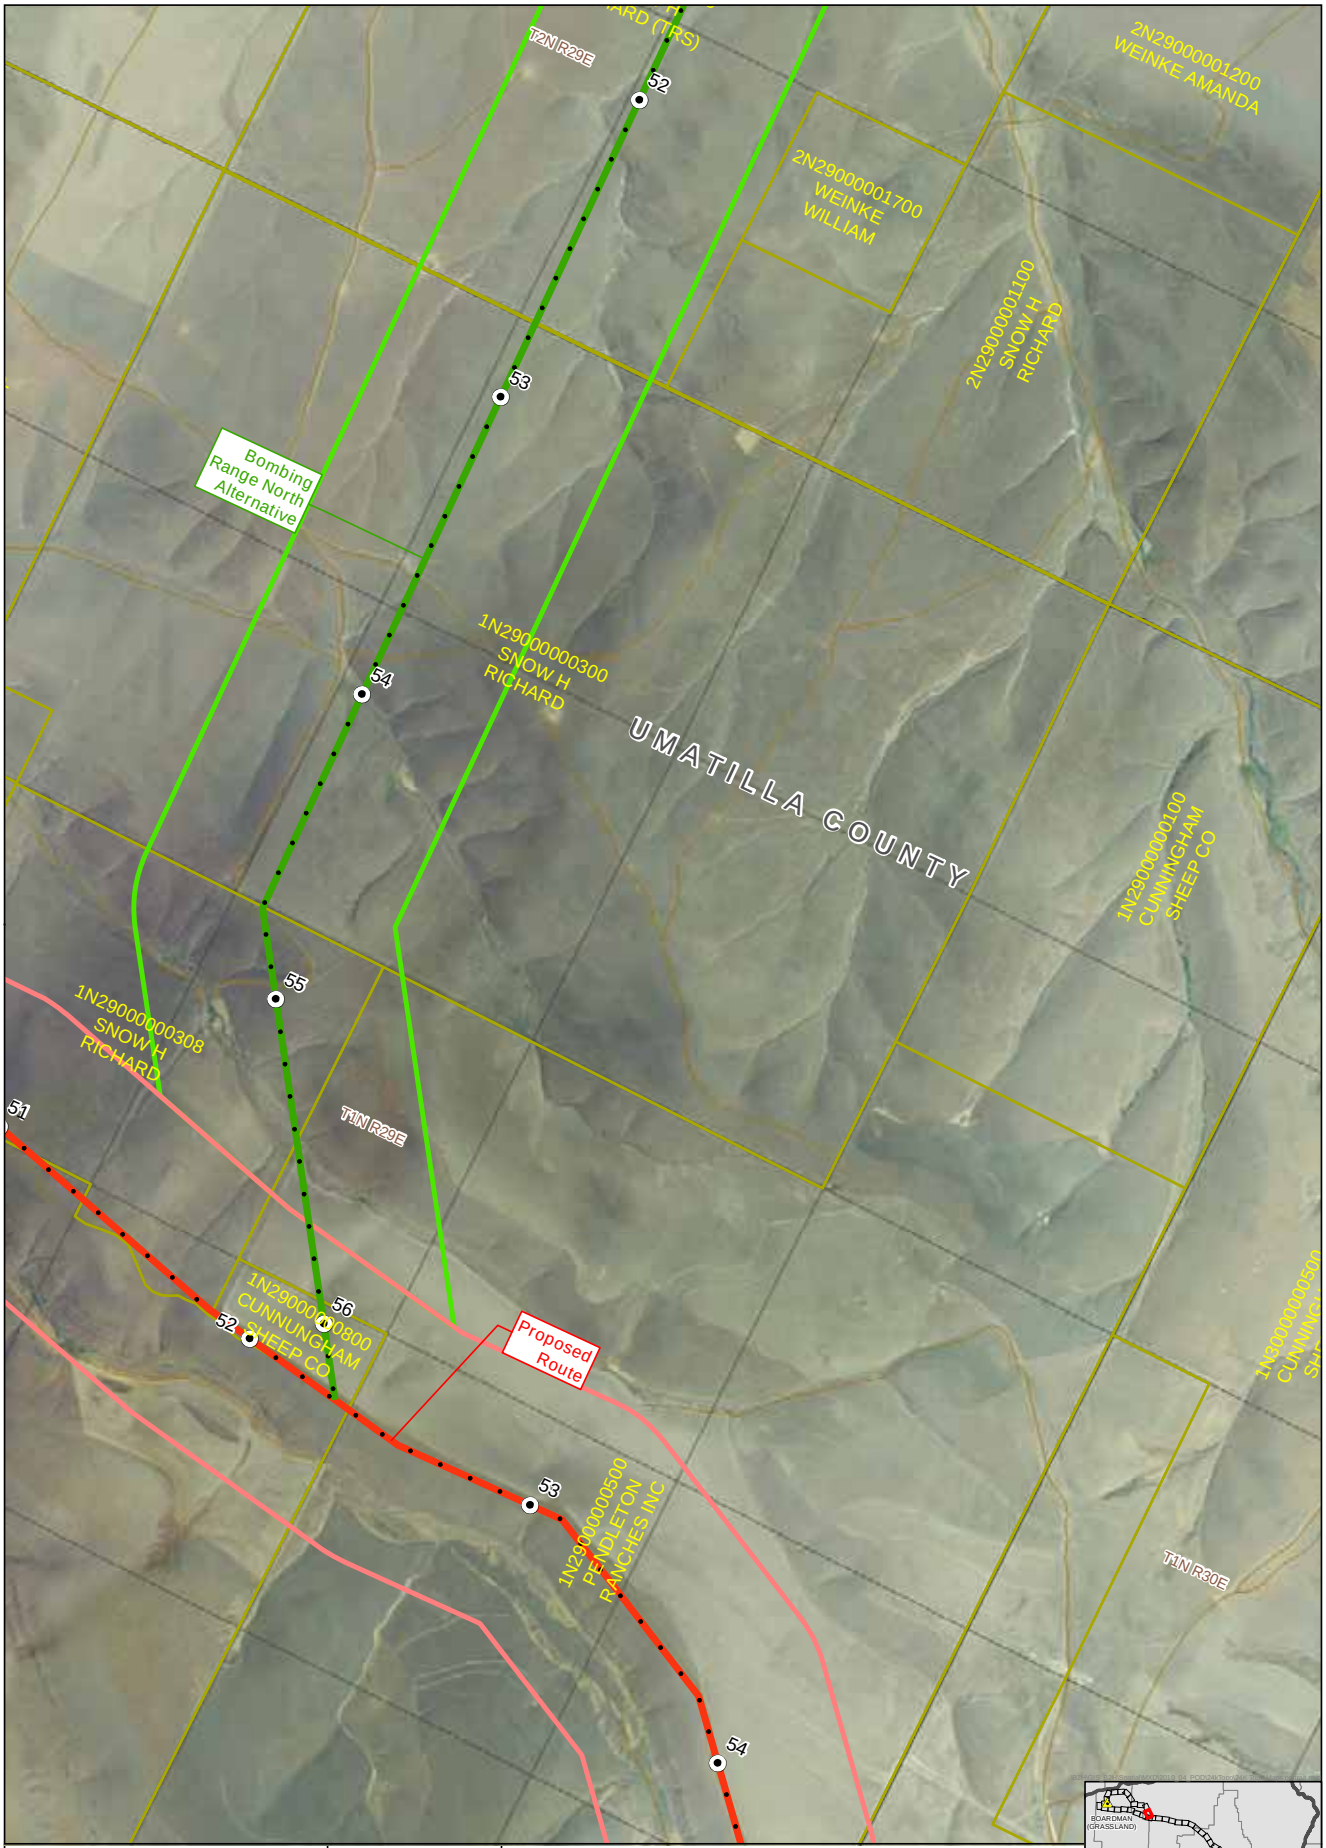
T2N R29E
52
53
54
55
56
51
2N29000001200
WEINKE AMANDA
2N29000001700
WEINKE
WILLIAM
2N29000001100
SNOW H
RICHARD
Bombing
Range North
Alternative
1N29000000300
SNOW H
RICHARD
UMATILLA COUNTY
1N29000000100
CUNNINGHAM
SHEEP CO
1N29000000308
SNOW H
RICHARD
T1N R29E
1N29000000800
CUNNUNGHAM
SHEEP CO
Proposed
Route
1N29000000500
PENDLETON
RANCHES INC
T1N R30E
Aerial Parcel Maps
1:24K NAIP Orthophotos 2009
BOARDMAN TO HEMINGWAY 500kV
TRANSMISSION LINE PROJECT
OREGON-IDAHO
JANUARY 2011
MAP 66 OF 69
0
2,000
Feet
Proposed Route (12/6)
Alternative Route (12/6)
4140' Corridor: Proposed Route
4140' Corridor: Alternative Route
Mile Marker (12/6)
Tenth Mile Marker (12/6)
Parcel Boundary
Substation
Existing Transmission Line
Double Circuit 138/69 kV
Relocated 138kV Segment
State Boundary
County Boundary
Township/Range Boundary
River/Stream
Section Line
County Road
OREGON
IDAHO
MAP 66
Umatilla County